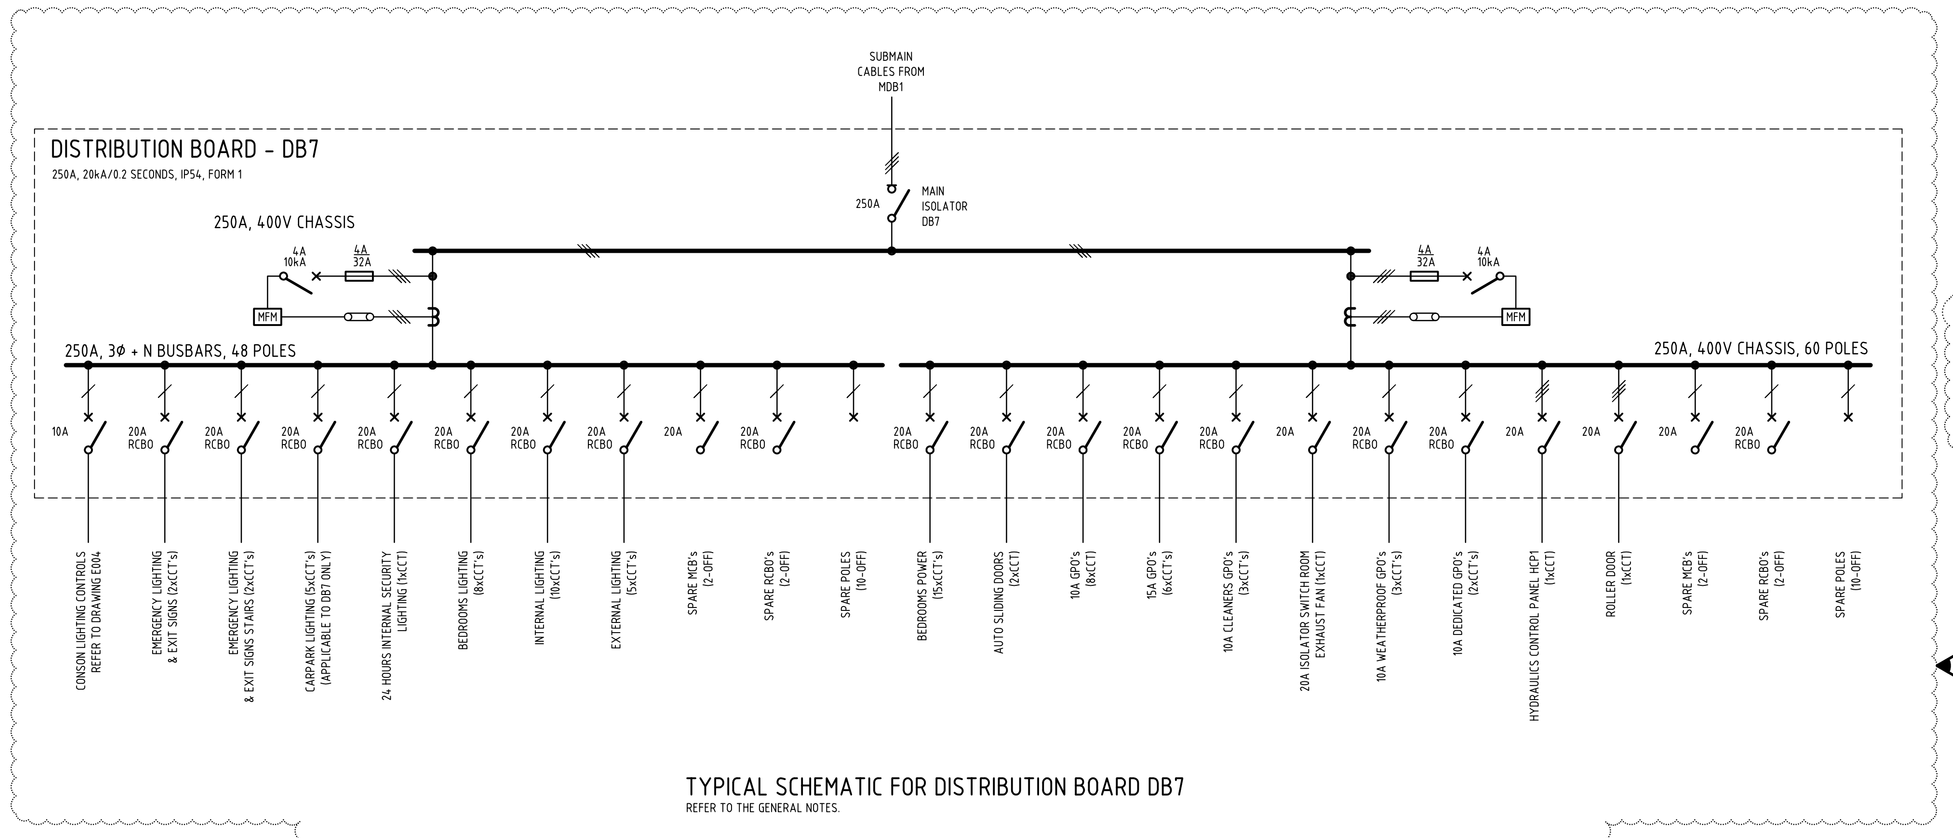

TYPICAL SCHEMATIC FOR DISTRIBUTION BOARD DB7

REFER TO THE GENERAL NOTES.

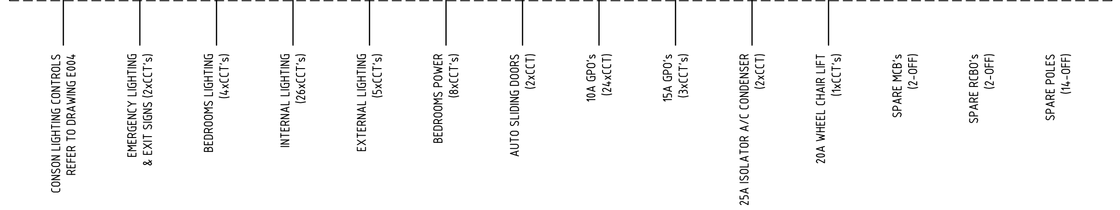

TYPICAL SCHEMATIC FOR DISTRIBUTION BOARD DB1

REFER TO THE GENERAL NOTES.

GENERAL NOTES

1. REFER TO DRAWING E004 FOR TYPICAL LIGHTING CONTROLS SCHEMATIC.
2. REFER TO THE SPECIFICATION FOR THE SCHEDULE OF DISTRIBUTION BOARDS.
3. REFER TO DRAWING E001 FOR APPLICABLE GENERAL NOTES, CIRCUITING CRITERIA AND LEGEND OF SYMBOLS.
4. THE SCHEMATIC FOR DISTRIBUTION BOARD DB7 IS TYPICAL FOR ALL STAGE ONE DISTRIBUTION BOARDS, DB7, DB8 & DB9. ALLOW FOR ADDITIONAL COMPONENTS AS REQUIRED TO COMPLETE EACH SCHEMATIC IN ACCORDANCE WITH THE CIRCUITING REQUIREMENTS.
5. THE SCHEMATIC FOR DISTRIBUTION BOARD DB1 IS TYPICAL FOR ALL STAGE 2 & 3 DISTRIBUTION BOARDS. ALLOW FOR ADDITIONAL COMPONENTS AS REQUIRED TO COMPLETE EACH SCHEMATIC IN ACCORDANCE WITH THE CIRCUITING REQUIREMENTS.
6. POWER SUB-CIRCUITS SUPPLYING APPLIANCES WITH HIGH EARTH LEAKAGE CURRENT, I.E. BOILING HOT WATER UNITS AND DISHWASHERS ETC, SHALL BE PROTECTED BY A MCB NOT A RCBO.

Rev	Description	Checked	Date
A	TENDER ISSUE	JVG	18.04.11
B	REVISED TENDER ISSUE	JVG	16.05.11
C	CONSTRUCTION ISSUE	SL	21.11.11

Xref Date

Architect
Thomson Adsett
Level 1
242 Dorcas Street
South Melbourne
VIC 3205
Phone: (03) 9699 6116
Fax: (03) 9699 6171
Email:mail@thomsonadsett.com
www.thomsonadsett.com

Waterman
Waterman AHW (Vic) Pty Ltd
ACN 121 003 334 ABN 46 121 003 334
60 Park Street, South Melbourne, Victoria 3205 Australia
t: 03) 9685 9900 f: 03) 9685 9999 wahw@wahwvic.com.au

Project
ASSISI CENTRE
EXISTING AGED CARE BUILDING &
NEW RETIREMENT ACCOMMODATION
230 ROSANNA RD, ROSANNA

Title
ELECTRICAL SERVICES
DISTRIBUTION BOARDS
SCHEMATICS

Drawn — Date FEB 2011
Checked JV — Scale @ B1
Job No 4906

Drawing No **E008** — Revision **C**

CONSTRUCTION ISSUE

THESE DRAWINGS HAVE BEEN MARKED "CONSTRUCTION ISSUE" ON THE UNDERSTANDING THAT THEY ARE TO BE USED AS THE BASIS FOR THE COMMENCEMENT OF THE SUB CONTRACTOR'S SHOP DRAWING PROCESS.

Plot by silberta
Drawing File: E-501.DWG
Scale 1:100
Date 22/11/2011
Time 9:52 A.M.

B1