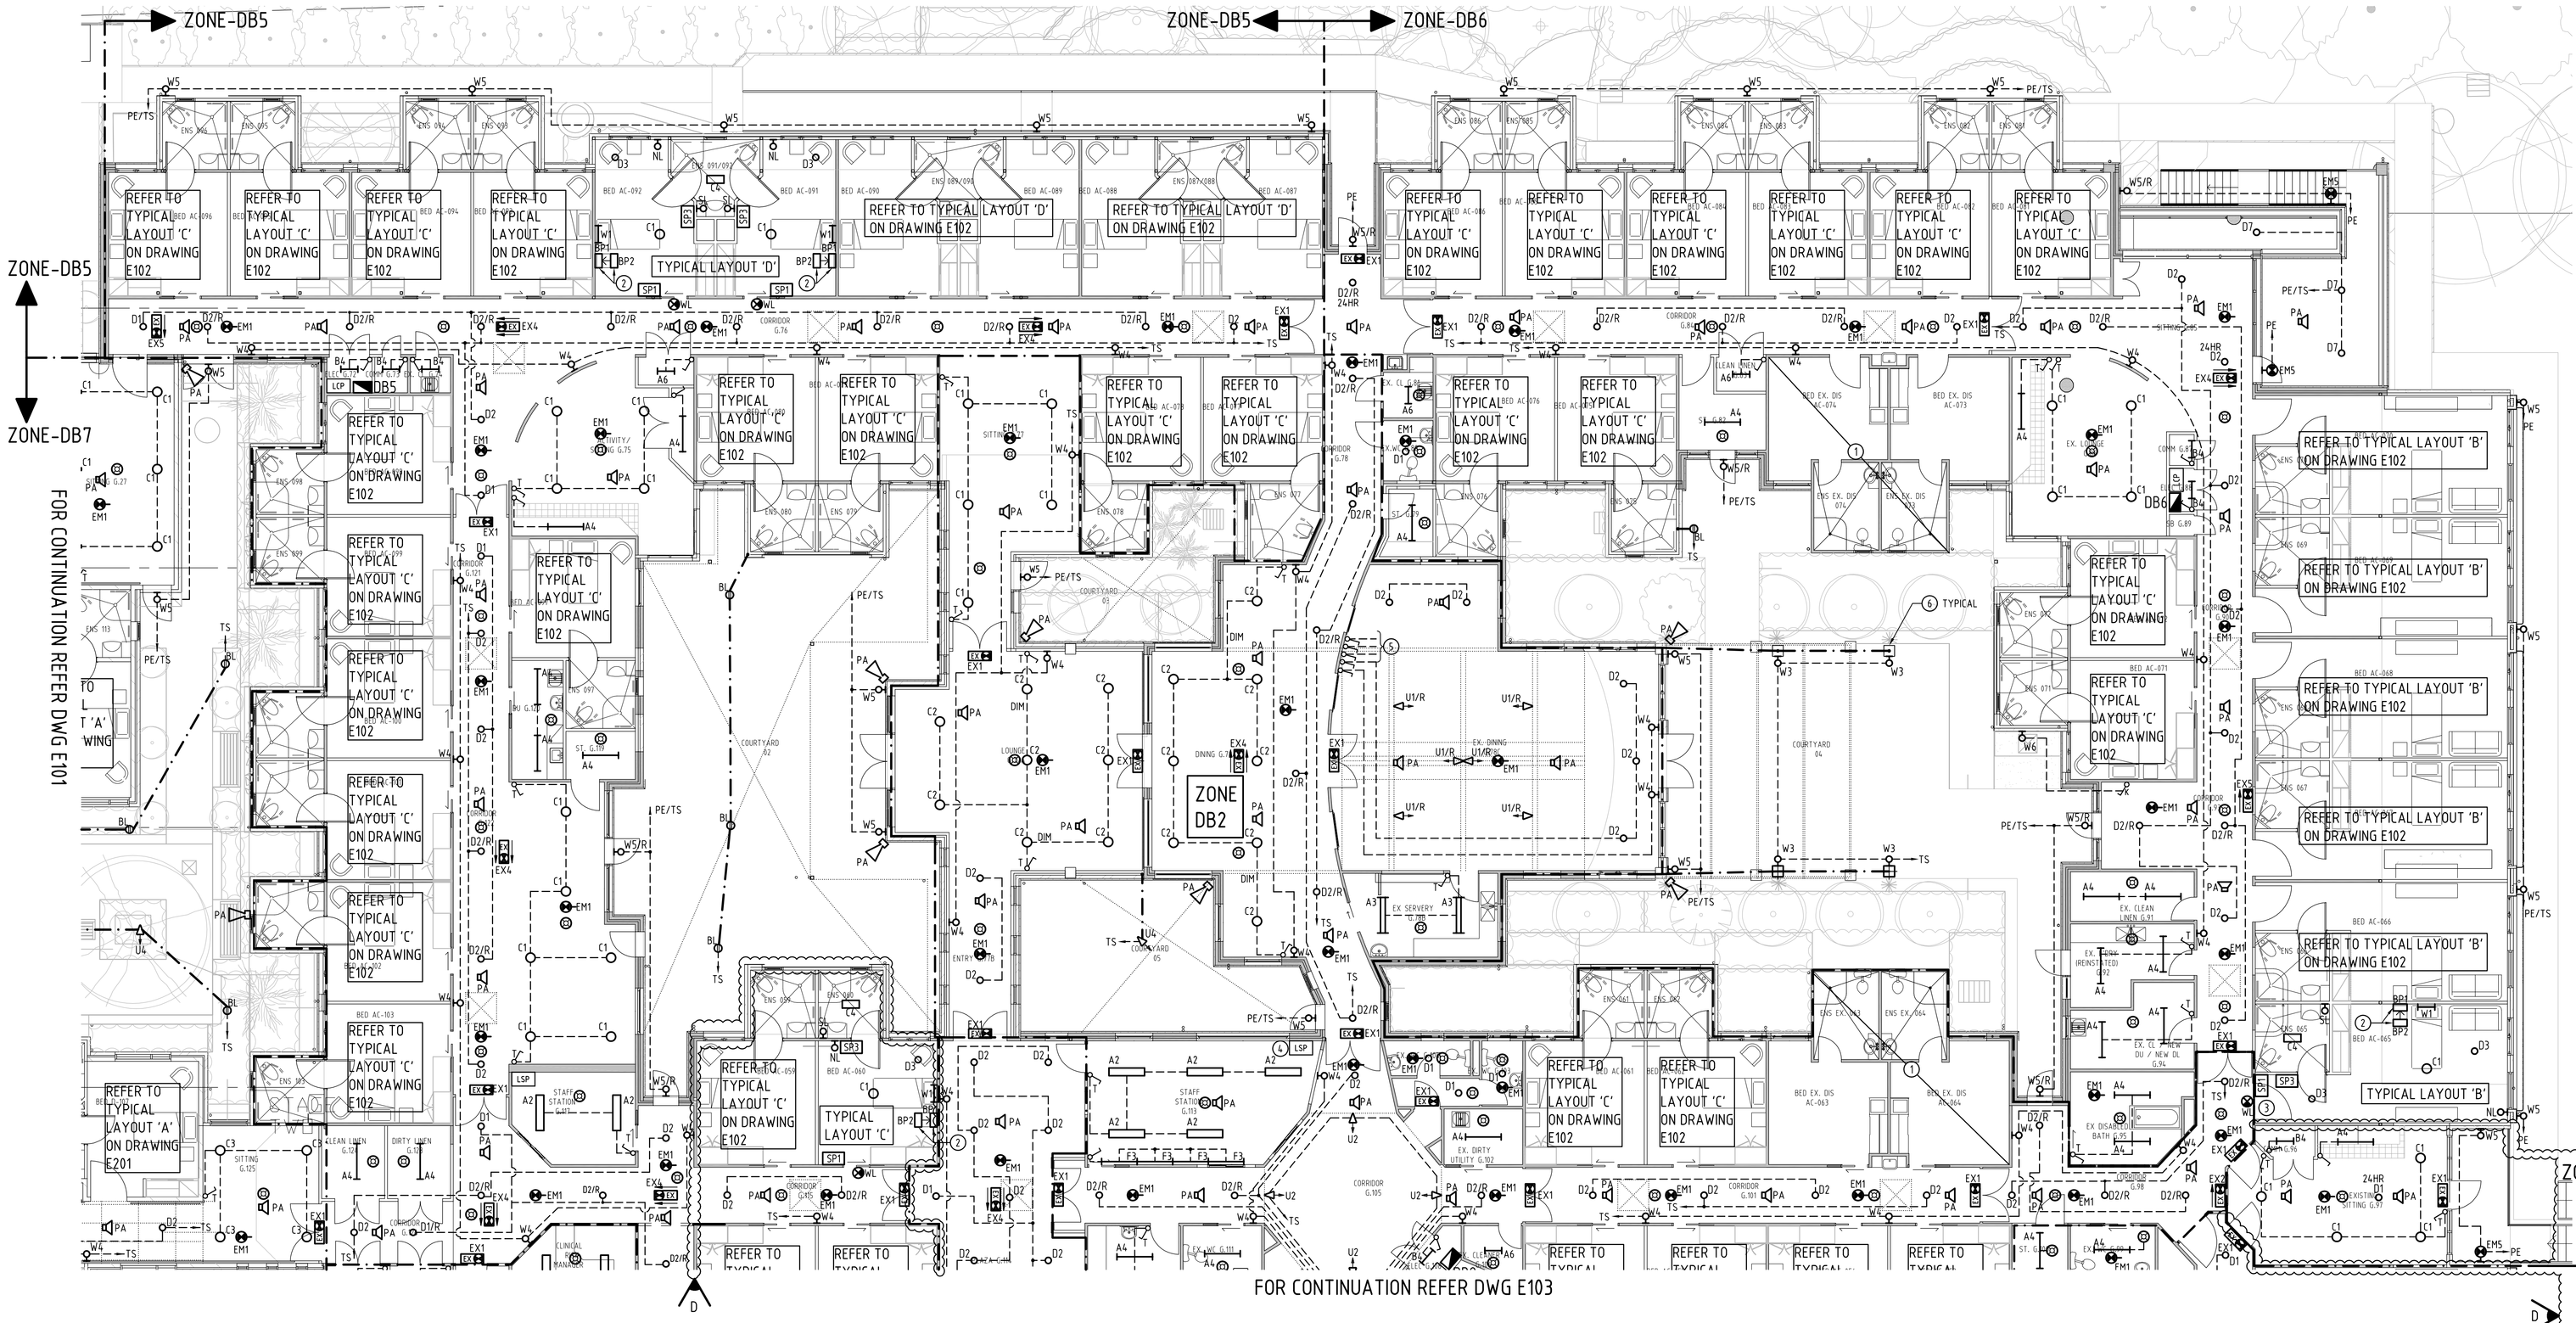

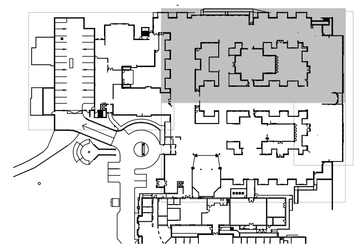

KEY PLAN

GENERAL NOTES

1. REFER TO DRAWING E001 AND E101 FOR LEGEND OF SYMBOLS, APPLICABLE NOTES AND LIGHTING CONTROLS.
2. REFER TO THE SPECIFICATION FOR DEMOLITION AND RELOCATION WORKS APPLICABLE TO THE EXISTING AGED CARE FACILITY.

LIGHTING LAYOUT REFERENCE NOTES

1. EXISTING LIGHTING IN THESE BEDROOMS AND ENSUITES TO REMAIN AND RECONNECTED USING NEW WIRING FROM THE NEW DISTRIBUTION BOARDS.
2. REFER TO DRAWING E201 FOR DETAILS OF THE BEDSIDE SERVICES PANELS BP1 AND BP2 AND LIGHT SWITCHING ARRANGEMENT.
3. PROVIDE ADDITIONAL LIGHT SWITCH IN LIGHT SWITCHING PANEL SP1 FOR DOWN LIGHT D3 IN ENTRY.
4. CONTINUOUS ROW OF F3 FLUORESCENT LUMINAIRES UNDER BENCH INSTALLED 50mm FROM BENCH EDGE TO THROW LIGHT TO THE BACK OF THE BENCH.
5. EXISTING LIGHT SWITCHING ARRANGEMENT TO REMAIN.
6. CONDUIT TO RISE UP CENTRE OF BRICK PEER TO W3 LUMINAIRES.

CONSTRUCTION ISSUE

THESE DRAWINGS HAVE BEEN MARKED "CONSTRUCTION ISSUE" ON THE UNDERSTANDING THAT THEY ARE TO BE USED AS THE BASIS FOR THE COMMENCEMENT OF THE SUB CONTRACTOR'S SHOP DRAWING PROCESS.

Rev	Description	Checked	Date
A	TENDER ISSUE	JVG	18.04.11
B	REVISED TENDER ISSUE	JVG	16.05.11
C	REVISED TENDER ISSUE	JVG	03.06.11
D	CONSTRUCTION ISSUE	SL	21.11.11

Xref Date
14.11.11 X0G-AGED

Architect
Thomson Adsett
Level 1
242 Dorcas Street
South Melbourne
VIC 3205
Phone: (03) 9699 6116
Fax: (03) 9699 6171
Email:mel@thomsonadsett.com
www.thomsonadsett.com

Waterman
Waterman AHW (Vic) Pty Ltd
ACN 121 003 334 ABN 46 121 003 334
60 Park Street, South Melbourne, Victoria 3205 Australia
t: 03) 9685 9900 f: 03) 9685 9999 wahw@wahwvic.com.au

Project
ASSISI CENTRE
EXISTING AGED CARE BUILDING &
NEW RETIREMENT ACCOMMODATION
230 ROSANNA RD, ROSANNA

Title
ELECTRICAL SERVICES
GROUND FLOOR - SHEET 2
LIGHTING AND PUBLIC ADDRESS LAYOUT

Drawn	PLG	Date	AUG 2010
Checked	JV	Scale	1:100 @ B1
		Job No	4906

Drawing No **E102** Revision **D**

Scale 1:100 0m 1m 2m 4m 6m 10m

B1

Plot by: sibertu
Drawing File: E-LPWGLDWG
Scale: 1:100
Date: 21/11/2011
Time: 3:49 P.M.